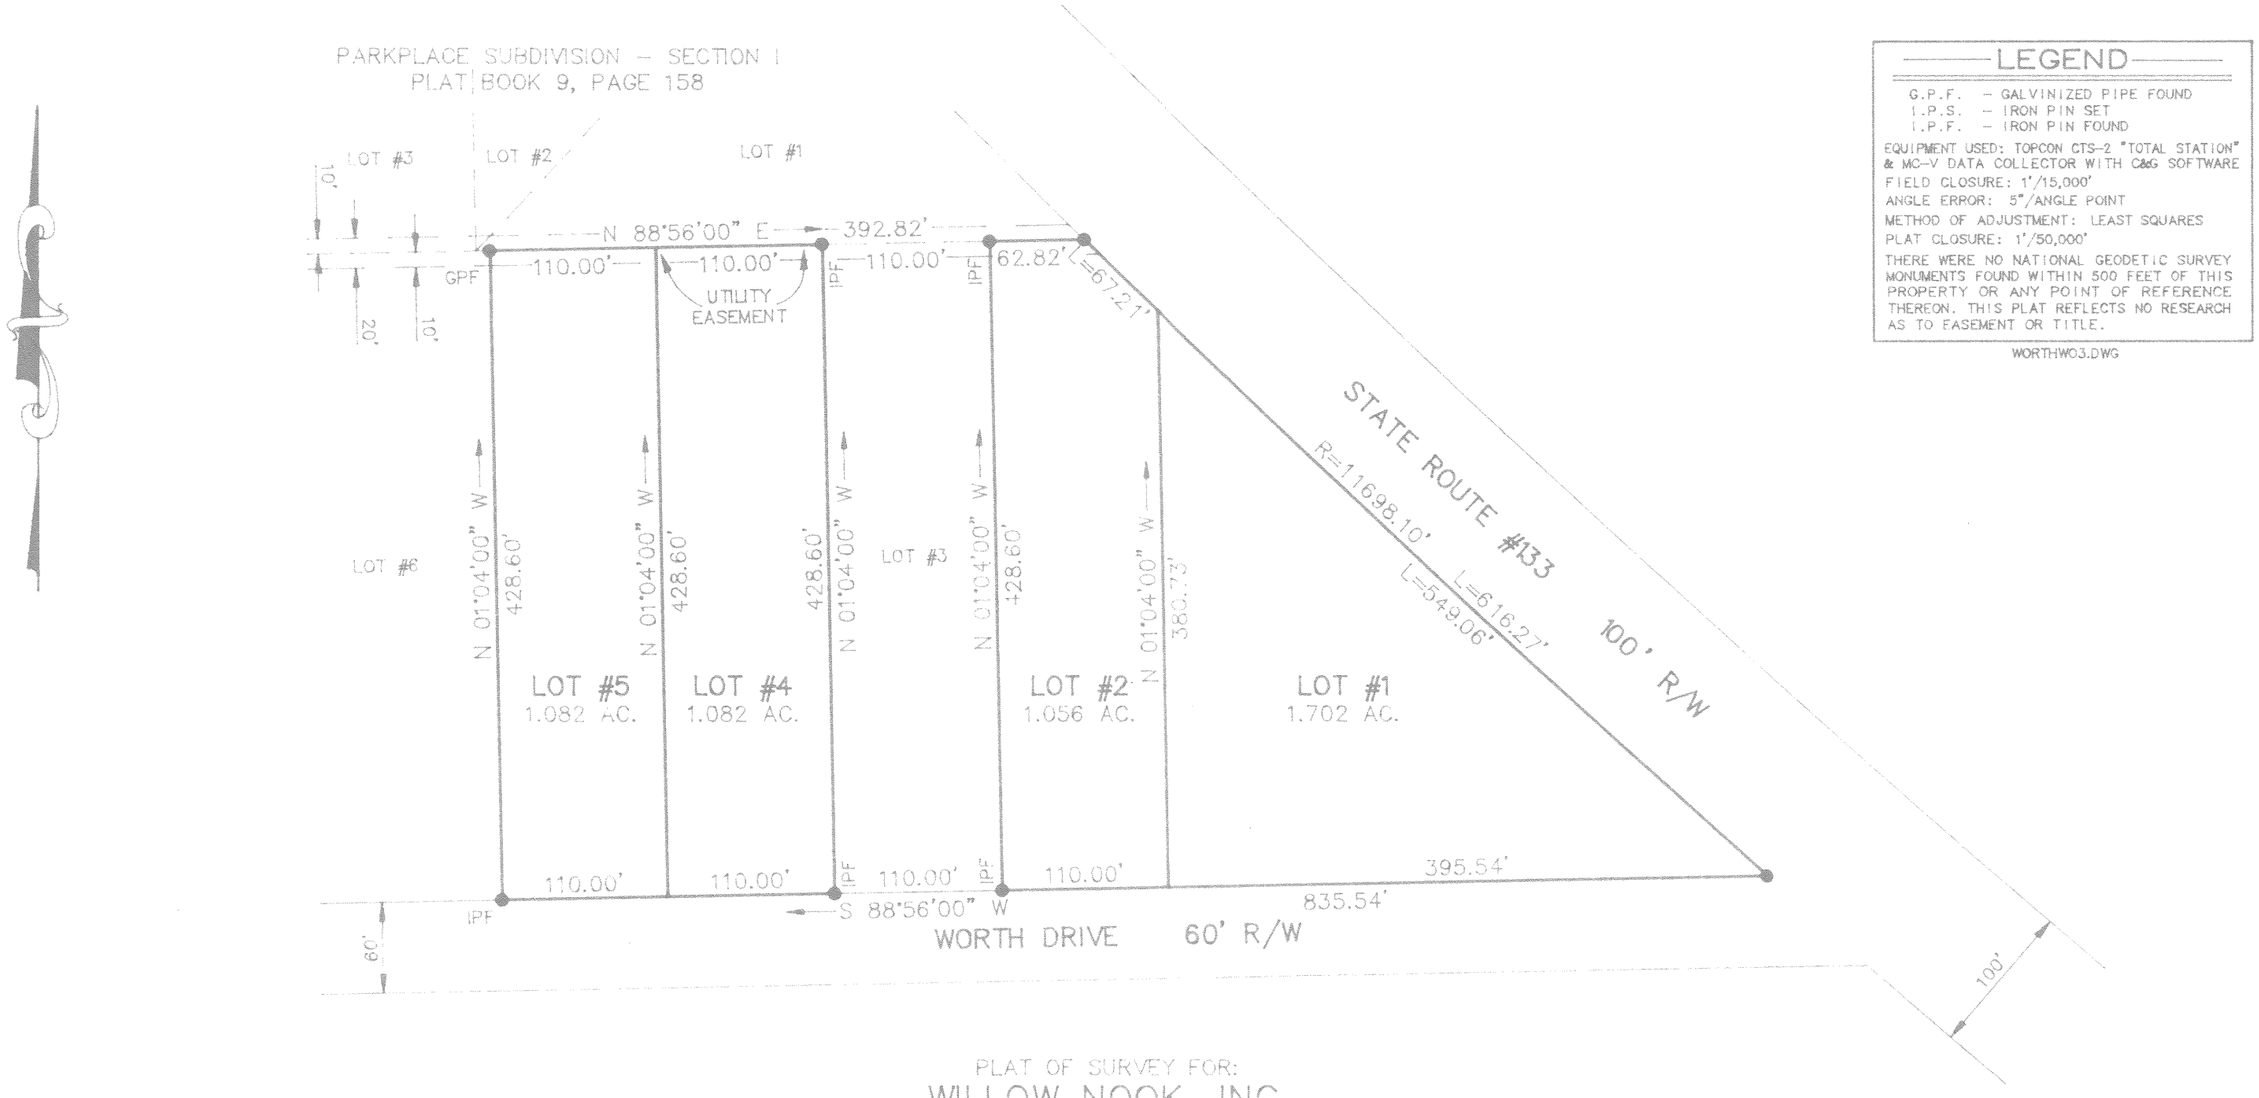

LEGEND

G.P.F. – GALVINIZED PIPE FOUND
I.P.S. – IRON PIN SET
I.P.F. – IRON PIN FOUND

EQUIPMENT USED: TOPCON CTS-2 "TOTAL STATION" & MC-V DATA COLLECTOR WITH C&G SOFTWARE
FIELD CLOSURE: 1'/15,000'
ANGLE ERROR: 5"/ANGLE POINT
METHOD OF ADJUSTMENT: LEAST SQUARES
PLAT CLOSURE: 1'/50,000'
THERE WERE NO NATIONAL GEODETIC SURVEY MONUMENTS FOUND WITHIN 500 FEET OF THIS PROPERTY OR ANY POINT OF REFERENCE THEREON. THIS PLAT REFLECTS NO RESEARCH AS TO EASEMENT OR TITLE.

WORTHWO3.DWG

PLAT OF SURVEY FOR:

WILLOW NOOK, INC.

BEING ALL OF LOTS 1, 2, 4 & 5,
WORTHWOOD SUBDIVISION – SECTION I,
AS PER PLAT RECORDED IN PLAT BOOK 9, PAGE 159,
PART OF LAND LOT #183, SEVENTH LAND DISTRICT,
WORTH COUNTY, GEORGIA

SCALE: 1"=100' DATE: 12/21/94

100 0 100 200

GRAPHIC SCALE :1 INCH = 100 FT.

GEORGIA
REGISTERED
No. 2634
LAND SURVEYOR
LARRY BURNSED

Larry Burnsed

BURNSED & BURNSED
LAND SURVEYORS
120 S. HUTCHINSON AVE.
P. O. BOX 409
ADEL, GEORGIA 31620
PHONE (912) 896-5085
FAX # (912) 896-7033